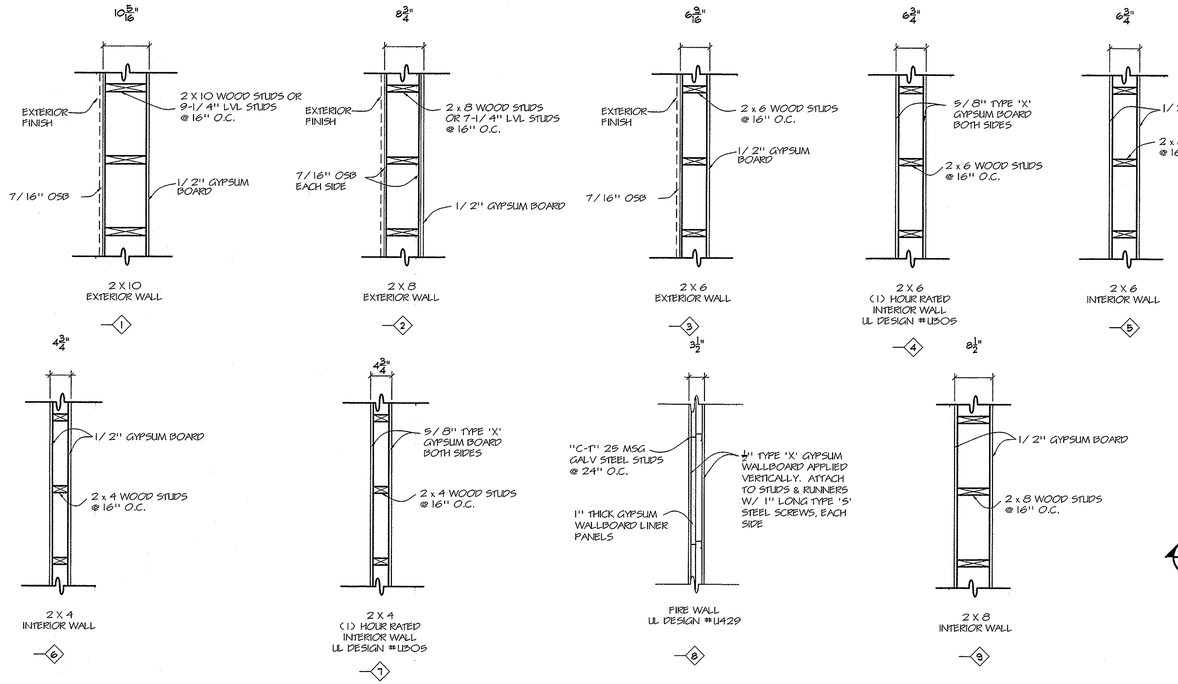

WALL TYPES

SCALE: N. T. S.

2

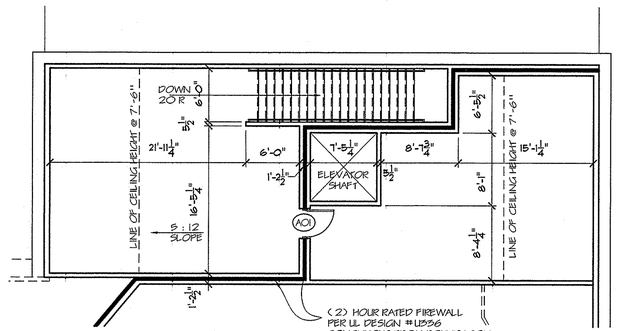

ATTIC PLAN

SCALE: 1/8" = 1'-0"

3

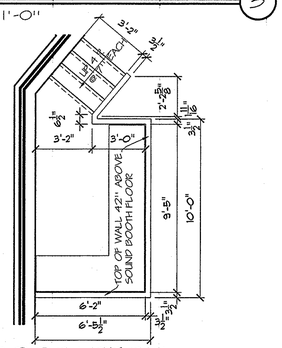

SOUND BOOTH DETAIL

SCALE: 1/4" = 1'-0"

4

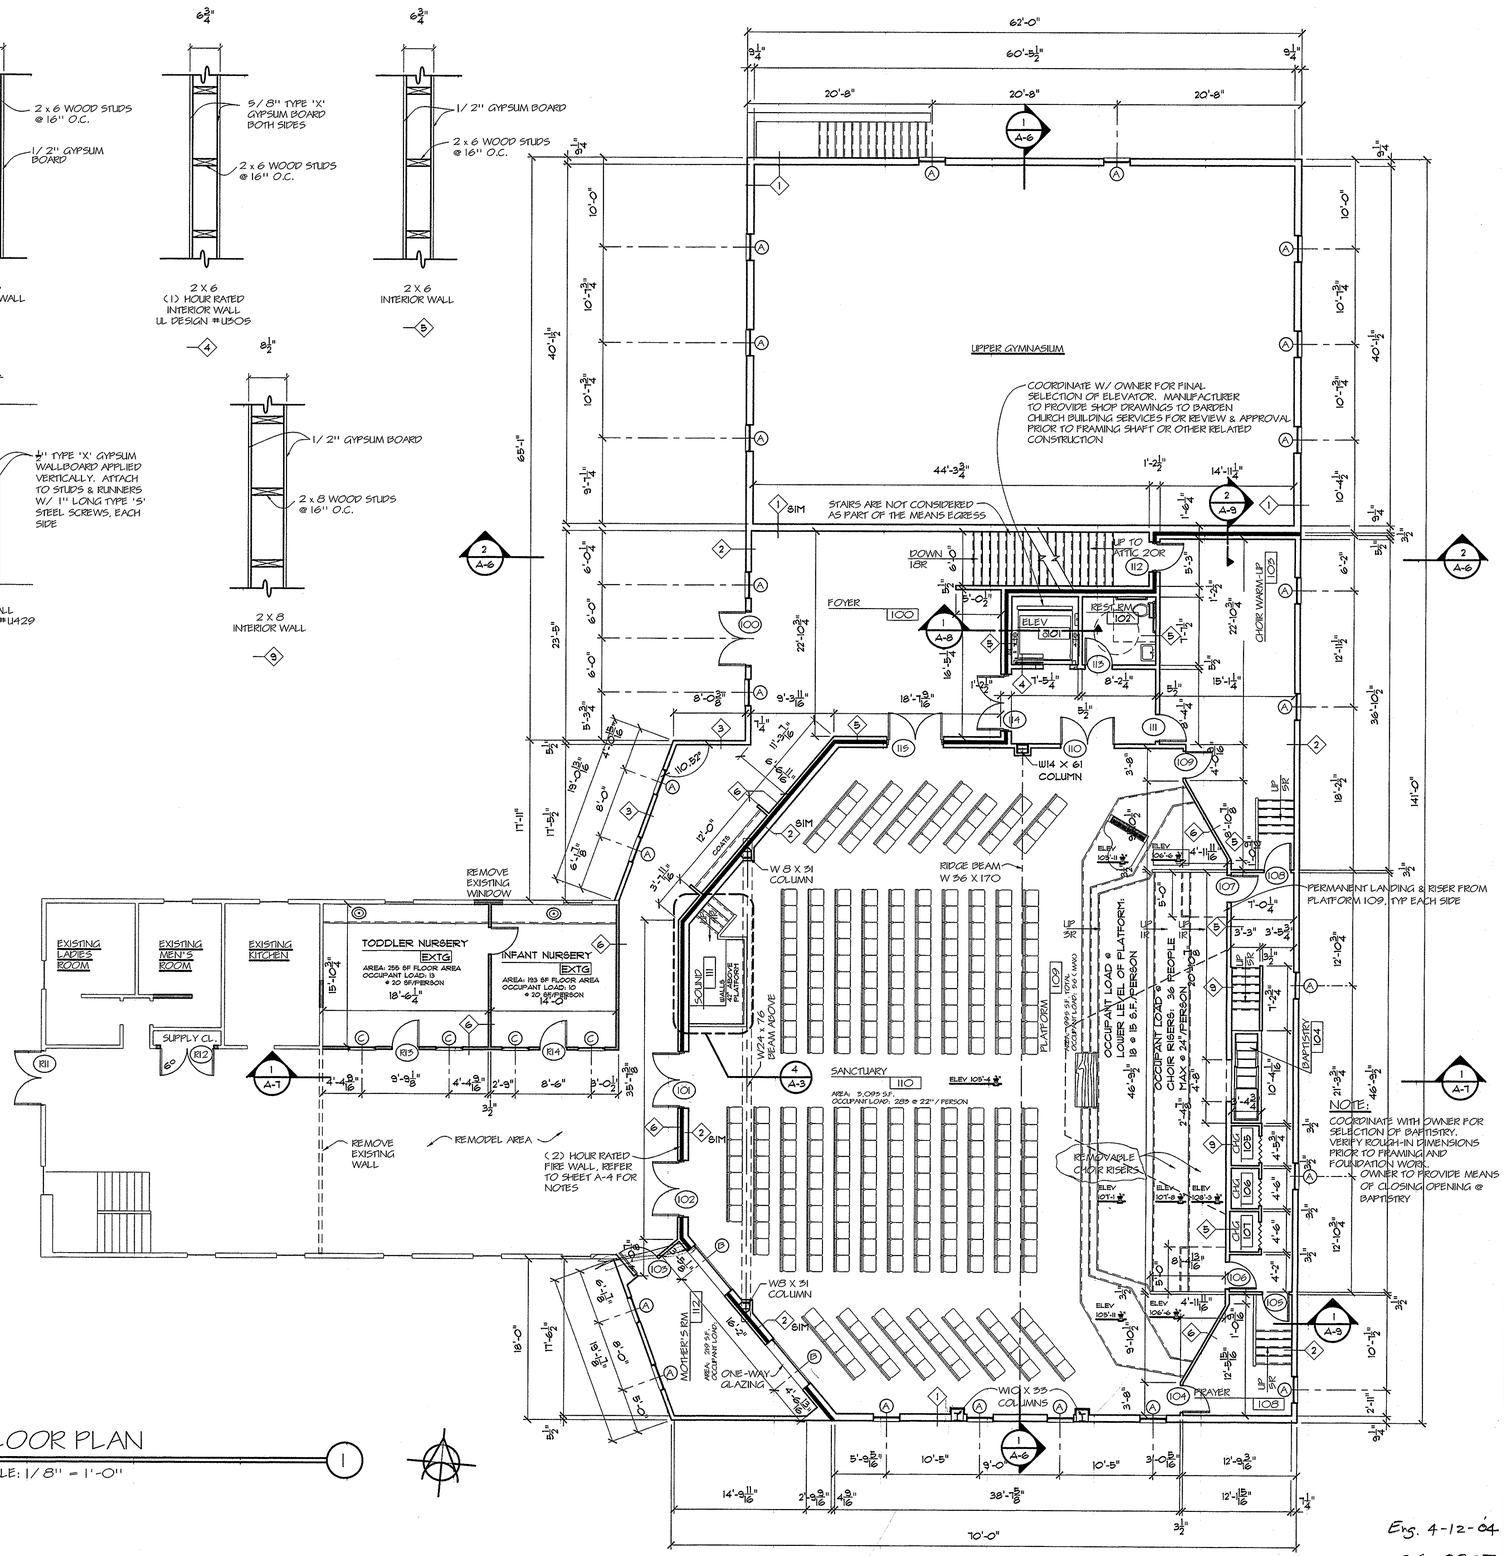

FLOOR PLAN

SCALE: 1/8" = 1'-0"

1

Eng. 4-12-04
05-2307

J. R. Frandsen, P. E.
P.O. Box 426 * 3310 State Route 352
Big Flats, New York 14814

REVISIONS: NUMBER	DESCRIPTION	DATE	INITIALS
6-1	REVISED COLUMN SIZE	10-7-03	CAD
6-2	REVISED PER BUILDING DEPT COMMENTS	11-25-03	CAM
6-3	REVISE FIREWALL REVISIONS PER ENGINEERING	2/02/04	CAM

COPYRIGHT BARDEN & ROBESON CORP. 2003
NOTICE: THIS SET OF PLANS AND THE DESIGN CONTAINED HEREIN IS THE PROPERTY OF BARDEN & ROBESON CORP. AND MAY NOT BE USED FOR BUILDING UNLESS A PROPER CONTRACT HAS BEEN EXECUTED FOR THE PURCHASE OF MATERIALS TO COMPLETE THE DESIGN FROM BARDEN & ROBESON CORP. THIS DESIGN SHALL NOT BE USED FOR ANY OTHER PURPOSE WITHOUT THE EXPRESS WRITTEN PERMISSION OF THE BARDEN & ROBESON CORP.

IMPORTANT NOTICE

THESE DRAWINGS ARE PROVIDED BY BARDEN CHURCH BUILDING SERVICES AS A SERVICE TO THE CLIENT AND ARE NOT TO BE CONSIDERED COMPLETE FOR FINAL COSTING OR CONSTRUCTION UNTIL ALL FEDERAL, STATE, OR LOCAL APPROVALS ARE OBTAINED. THE RESPONSIBILITY OF SECURING THESE APPROVALS RESTS FULLY WITH THE CLIENT AND/OR THEIR CONTRACTOR

DEALER / CONSTRUCTION MANAGER:
NORTHEAST CHURCH INTERIORS
RICCO FRUSCIO

DATE:	SCALE:	DRAWN BY:
6-27-03	AS SHOWN	CAD

CLIENT / PROJECT TITLE: CHARLTON BAPTIST CHURCH ADDITION TO EXISTING

PROJECT LOCATION: 50 HAMMOND HILL ROAD CHARLTON, MA 01507

SHEET: FIRST FLOOR PLAN

barden
CHURCH BUILDING SERVICES
P.O box 310 middleport, new york 14105
800-724-0141 * fax 716-735-3752 * 716-735-3732

PROJECT NO: 2030.02

PROCESSING NO:

DWG NO: A-3

SHEET 4 OF 11