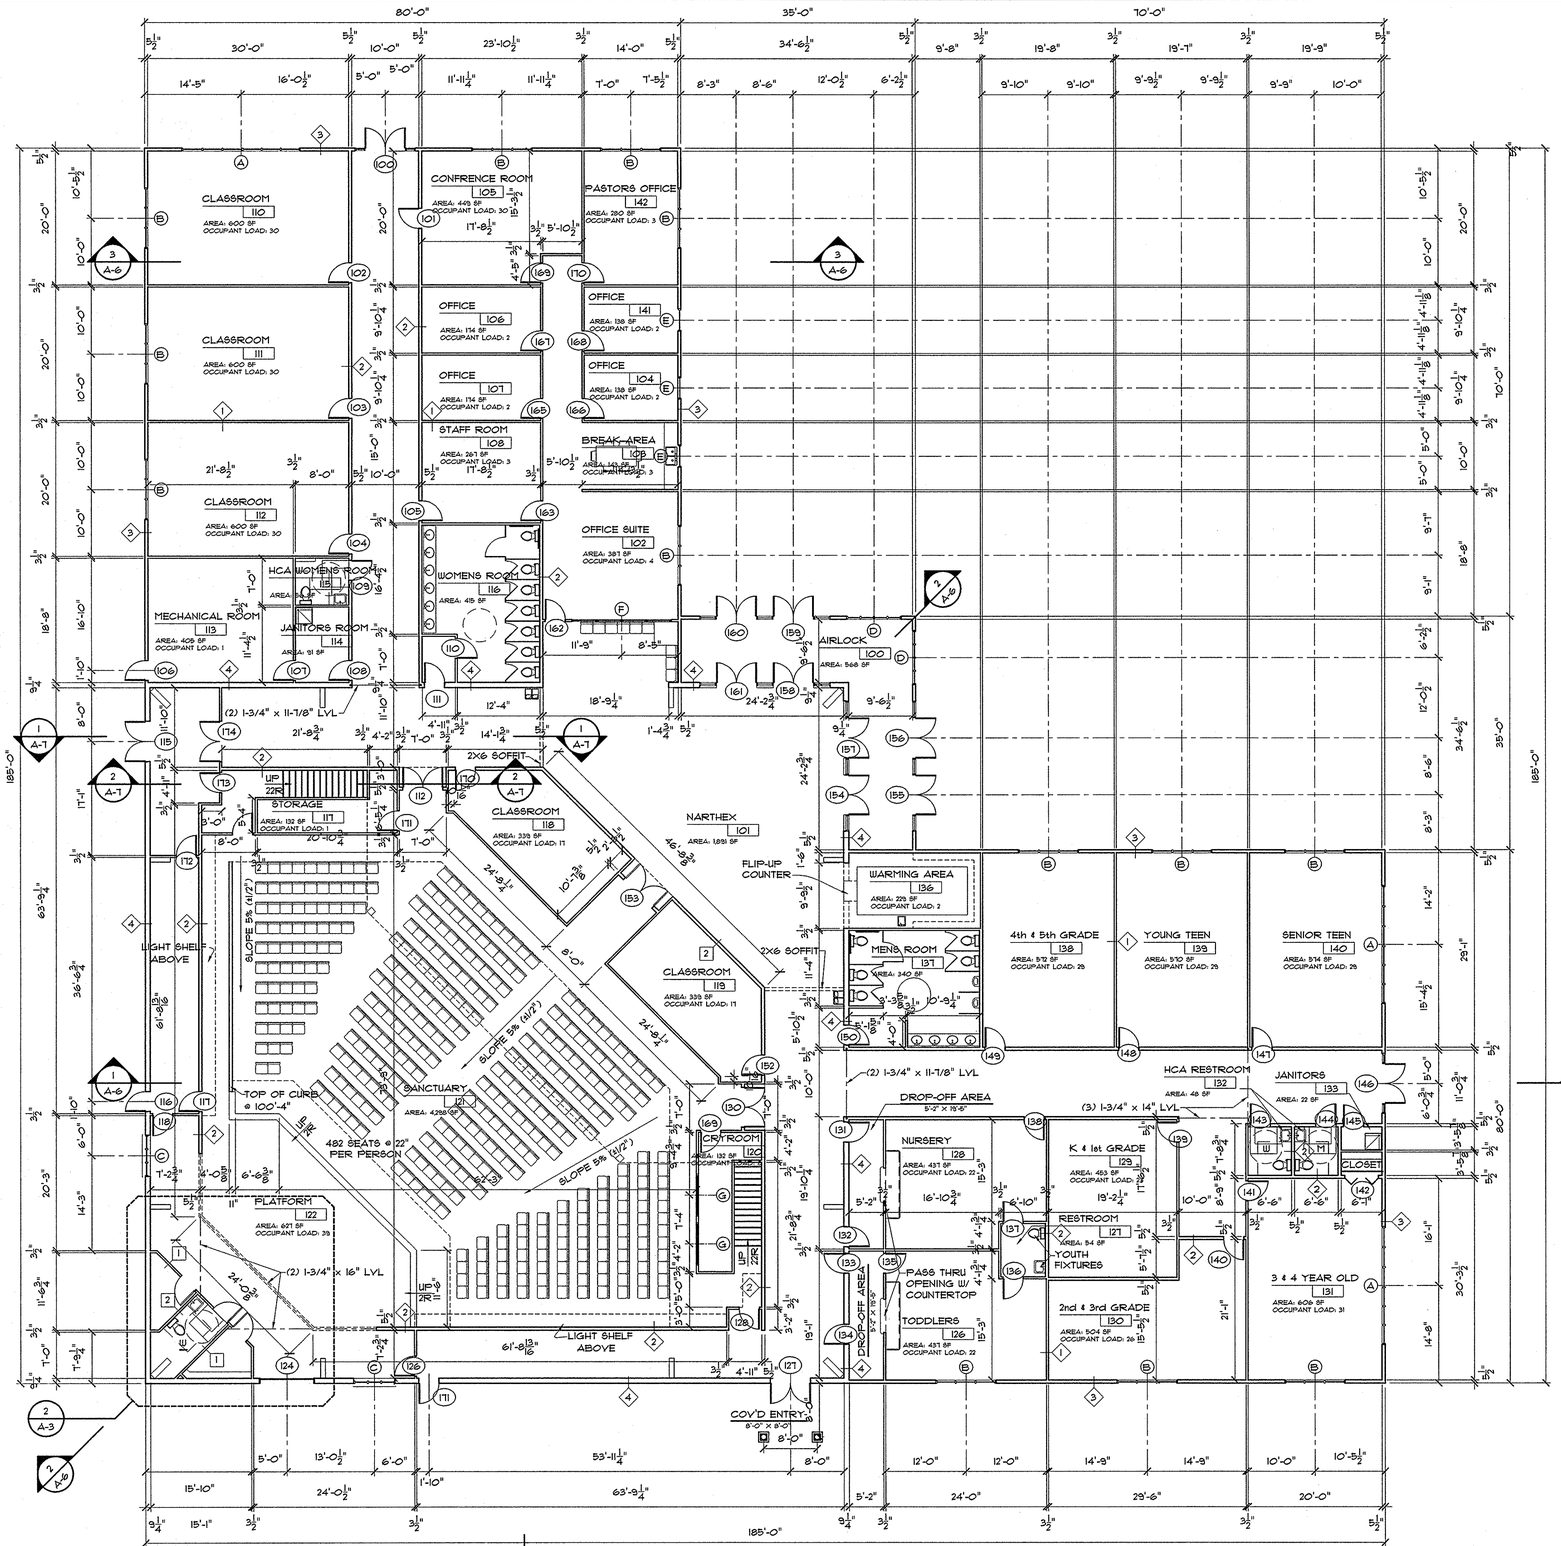

FLOOR PLAN 1

SCALE: 3/32" = 1'-0"

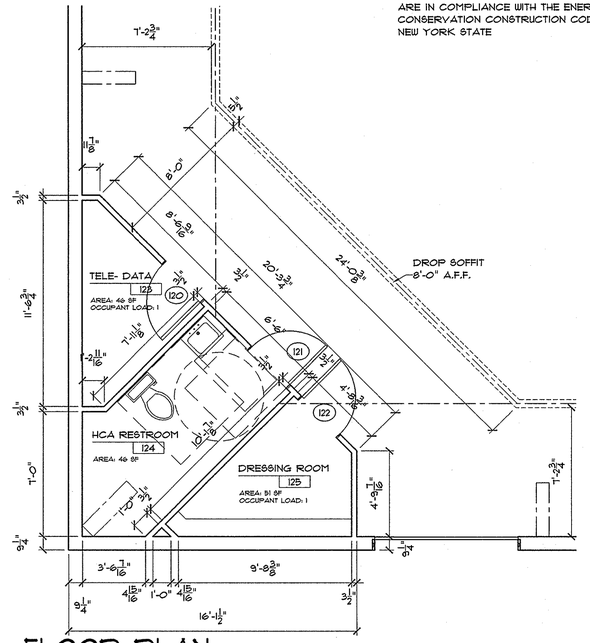

FLOOR PLAN 2

SCALE: 1/4" = 1'-0"

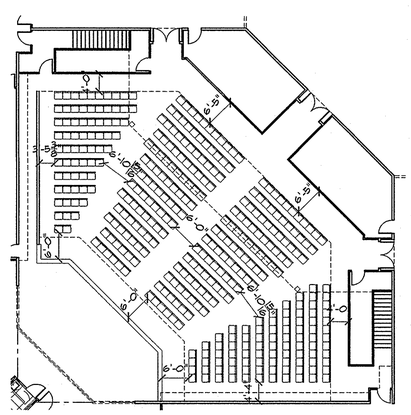

SEATING LAYOUT 3

SCALE: 1/16" = 1'-0"

WINDOW SCHEDULE

SYM	QTY	STYLE	REMARKS
A	3	COMM/ ALUM	SEE DETAIL 2/ A-9
B	13	COMM/ ALUM	PROVIDE SLIDING UNITS, SEE DETAIL 3/ A-8
C	2	COMM/ ALUM	SEE DETAIL 4/ A-9
D	2	COMM/ ALUM	SEE DETAIL 5/ A-9
E	3	COMM/ ALUM	SEE DETAIL 6/ A-9
F	1	COMM/ ALUM	SEE DETAIL 7/ A-9
G	2	COMM/ ALUM	SEE DETAIL 8/ A-9
H	8	COMM/ ALUM	SEE DETAIL 9/ A-9

TO THE BEST OF MY KNOWLEDGE, BELIEF AND PROFESSIONAL JUDGMENT, THESE PLANS ARE IN COMPLIANCE WITH THE ENERGY CONSERVATION CONSTRUCTION CODE OF NEW YORK STATE

J. R. Frandsen, P. E.
P.O. Box 426 * 3310 State Route 352
Big Flats, New York 14814

REVISIONS: NUMBER | DESCRIPTION | DATE | INITIALS

COPYRIGHT BARDEN & ROBESON CORP. 2004
NOTICE: THIS SET OF PLANS AND THE DESIGN CONTAINED HEREIN IS THE PROPERTY OF BARDEN & ROBESON CORP. AND MAY NOT BE USED FOR BUILDING UNLESS A PROPER CONTRACT HAS BEEN EXECUTED FOR THE PURCHASE OF MATERIALS TO COMPLETE THE DESIGN FROM BARDEN & ROBESON CORP. THIS DESIGN SHALL NOT BE USED FOR ANY OTHER PURPOSE WITHOUT THE EXPRESS WRITTEN PERMISSION OF THE BARDEN & ROBESON CORP.

IMPORTANT NOTICE

THESE DRAWINGS ARE PROVIDED BY BARDEN CHURCH BUILDING SERVICES AS A SERVICE TO THE CLIENT AND ARE NOT TO BE CONSIDERED COMPLETE FOR FINAL COSTING OR CONSTRUCTION UNTIL ALL FEDERAL, STATE, OR LOCAL APPROVALS ARE GRANTED. THE RESPONSIBILITY OF SECURING THESE APPROVALS RESTS FULLY WITH THE CLIENT AND/OR THEIR CONTRACTOR.

INDEPENDENT BUILDER / CONSTRUCTION MANAGER:
K.O.S DEVELOPMENT
BRIAN OSTLING

DATE:	SCALE:	DRAWN BY:
11/1/04	AS SHOWN	BAS

CLIENT / PROJECT TITLE: NORTHGATE FREE METHODIST CHURCH
NEW CHURCH BUILDING

PROJECT LOCATION: 8160 MAIN STREET
BATAVIA, NY 14020

SHEET: FLOOR PLAN

barden
CHURCH BUILDING SERVICES
P O box 310 middleport, new york 14105
800-724-0141 * fax 716-735-3752 * 716-735-3732

PROJECT NO: 2020.03

PROCESSING NO:

DWG NO: A-3