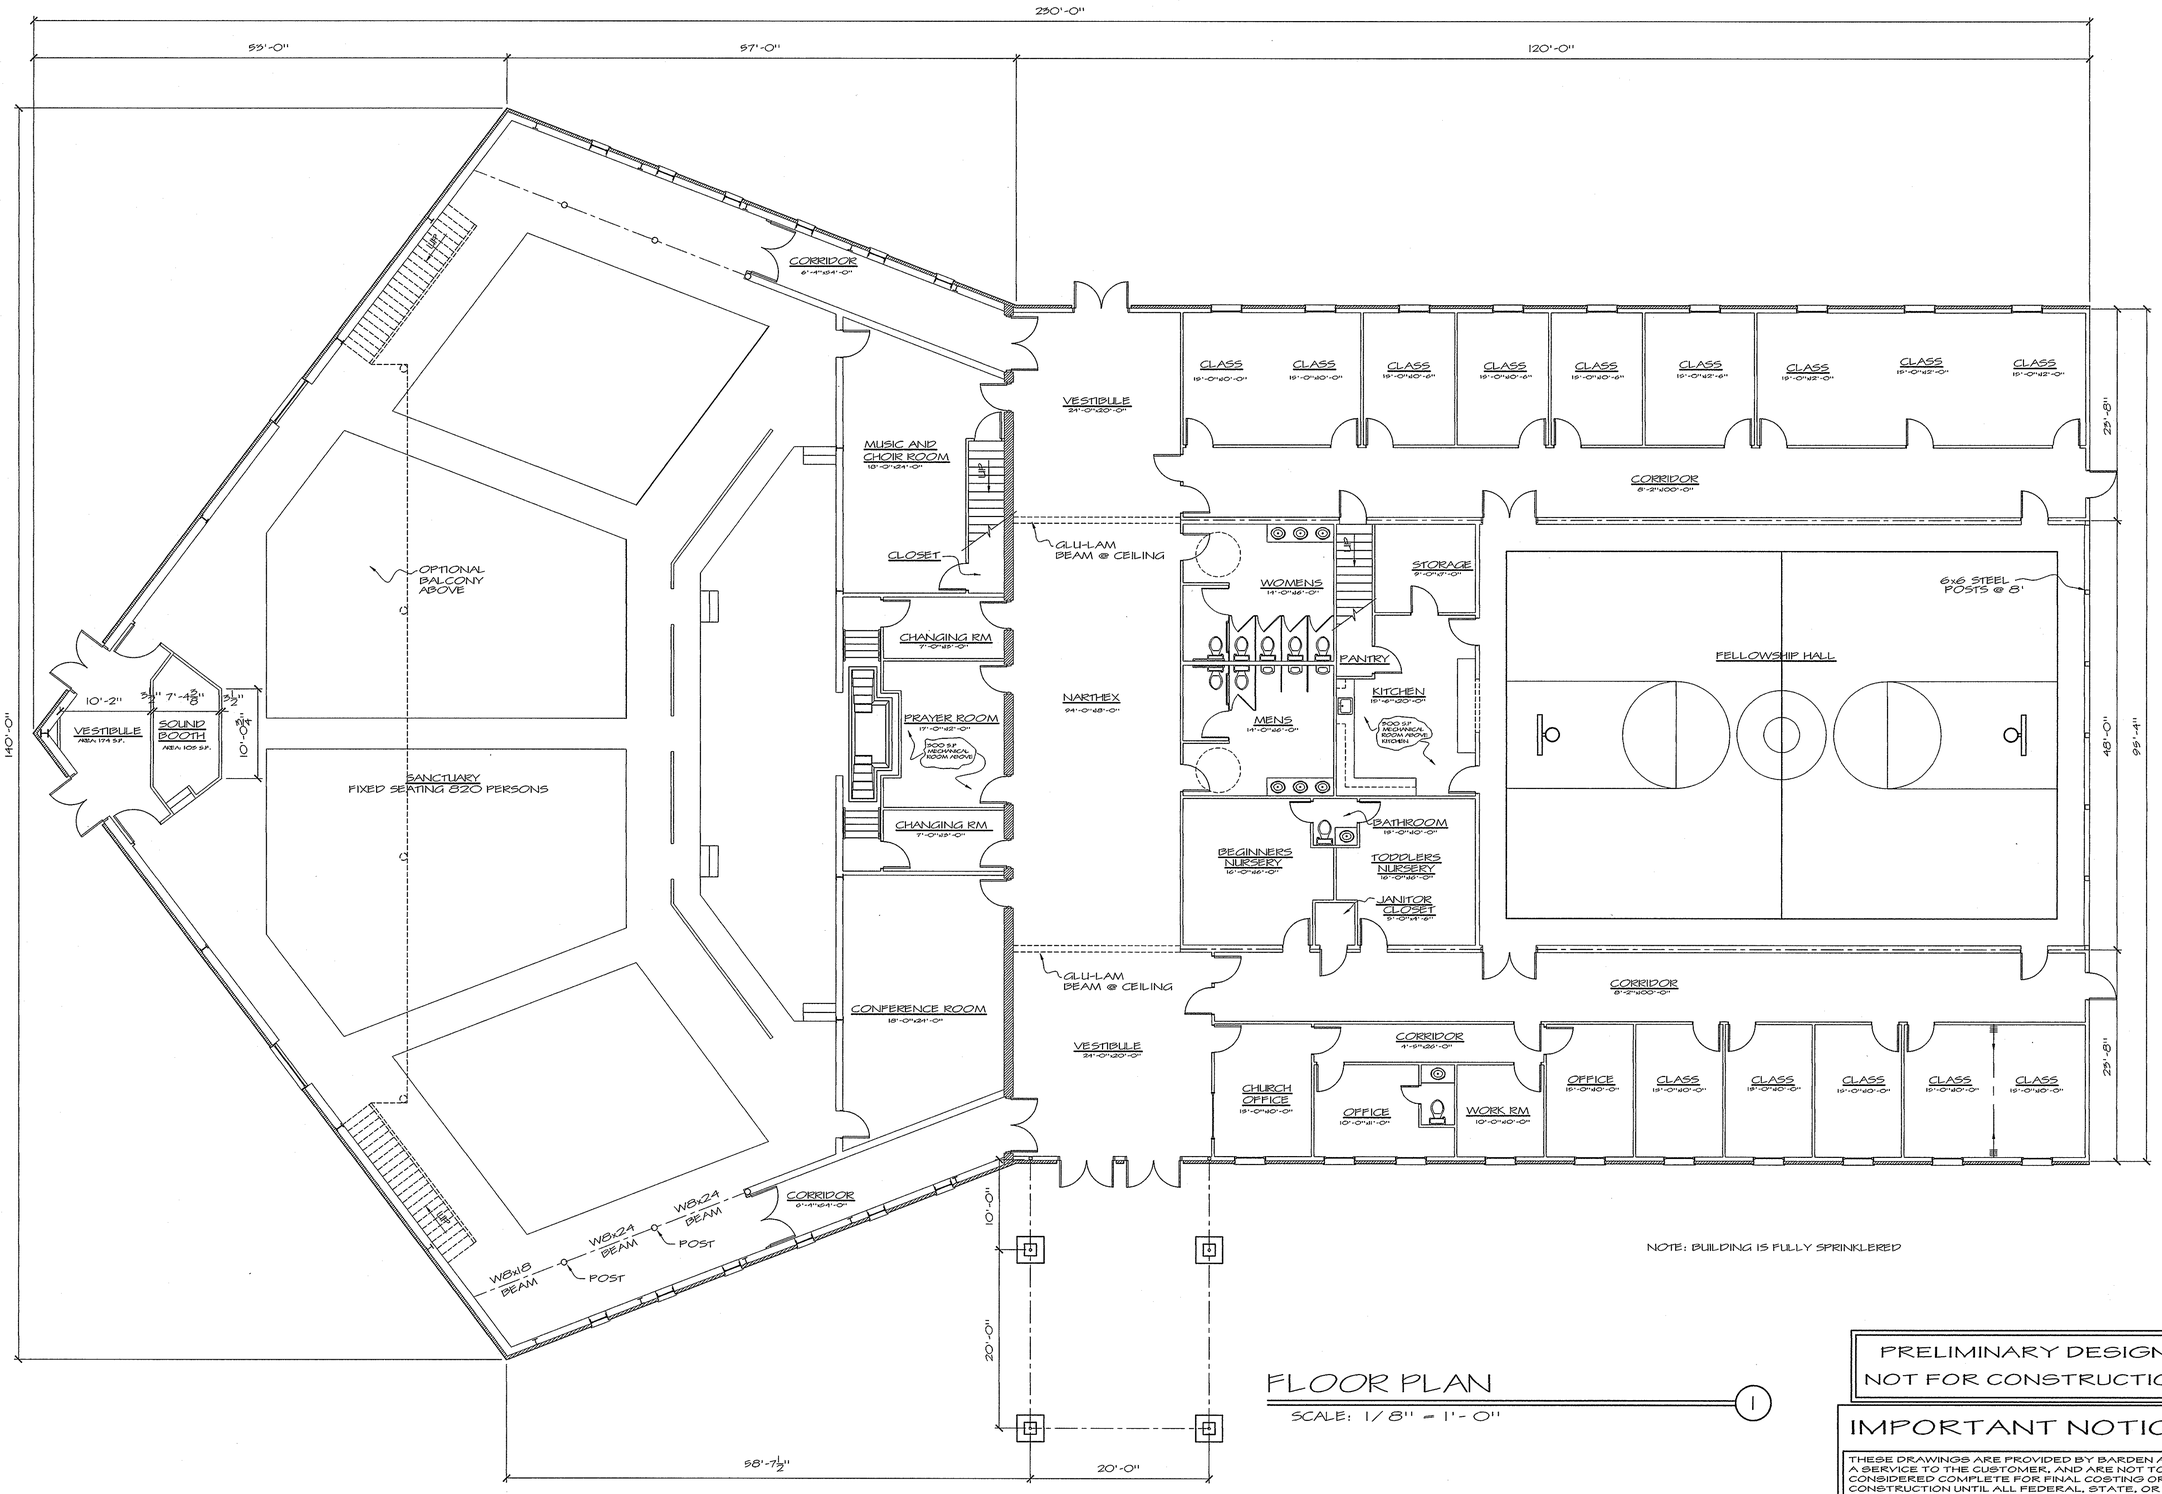

NOTE: BUILDING IS FULLY SPRINKLERED

FLOOR PLAN

SCALE: 1/8" = 1'-0"

1

PRELIMINARY DESIGN
NOT FOR CONSTRUCTION

IMPORTANT NOTICE

THESE DRAWINGS ARE PROVIDED BY BARDEN AS A SERVICE TO THE CUSTOMER, AND ARE NOT TO BE CONSIDERED COMPLETE FOR FINAL COSTING OR CONSTRUCTION UNTIL ALL FEDERAL, STATE, OR LOCAL APPROVALS ARE GRANTED. THE RESPONSIBILITY OF SECURING THESE APPROVALS RESTS FULLY WITH THE CUSTOMER AND/OR THEIR CONTRACTOR.

J. R. Frandsen, P. E.
P.O. Box 426 * 3310 State Route 352
Big Flats, New York 14814

REVISIONS: NUMBER	DESCRIPTION	DATE	APPROVED

COPYRIGHT
BARDEN & ROBESON CORP 2000
NOTICE:
THIS SET OF PLANS IS THE PROPERTY OF BARDEN & ROBESON CORP AND MAY NOT BE USED FOR BUILDING UNLESS A PROPER CONTRACT HAS BEEN EXECUTED FOR THE PURCHASE OF MATERIALS TO COMPLETE THE DESIGN FROM BARDEN & ROBESON CORP

barden
Commercial Division
P O box 310 middleport, new york 14105
800-724-0141 * fax 716-735-3752 * 716-735-3752

PROJECT TITLE:
OPEN DOOR COMMUNITY CHURCH

PROJECT LOCATION:

DEALER:

SHEET:
ELEVATIONS

DATE:	SCALE:	DRAWN BY:
8-31-00	AS SHOWN	JSC

PROJECT NO.:
2021.00

DRAWING NO.:
A-2

SHEET 2 OF 3