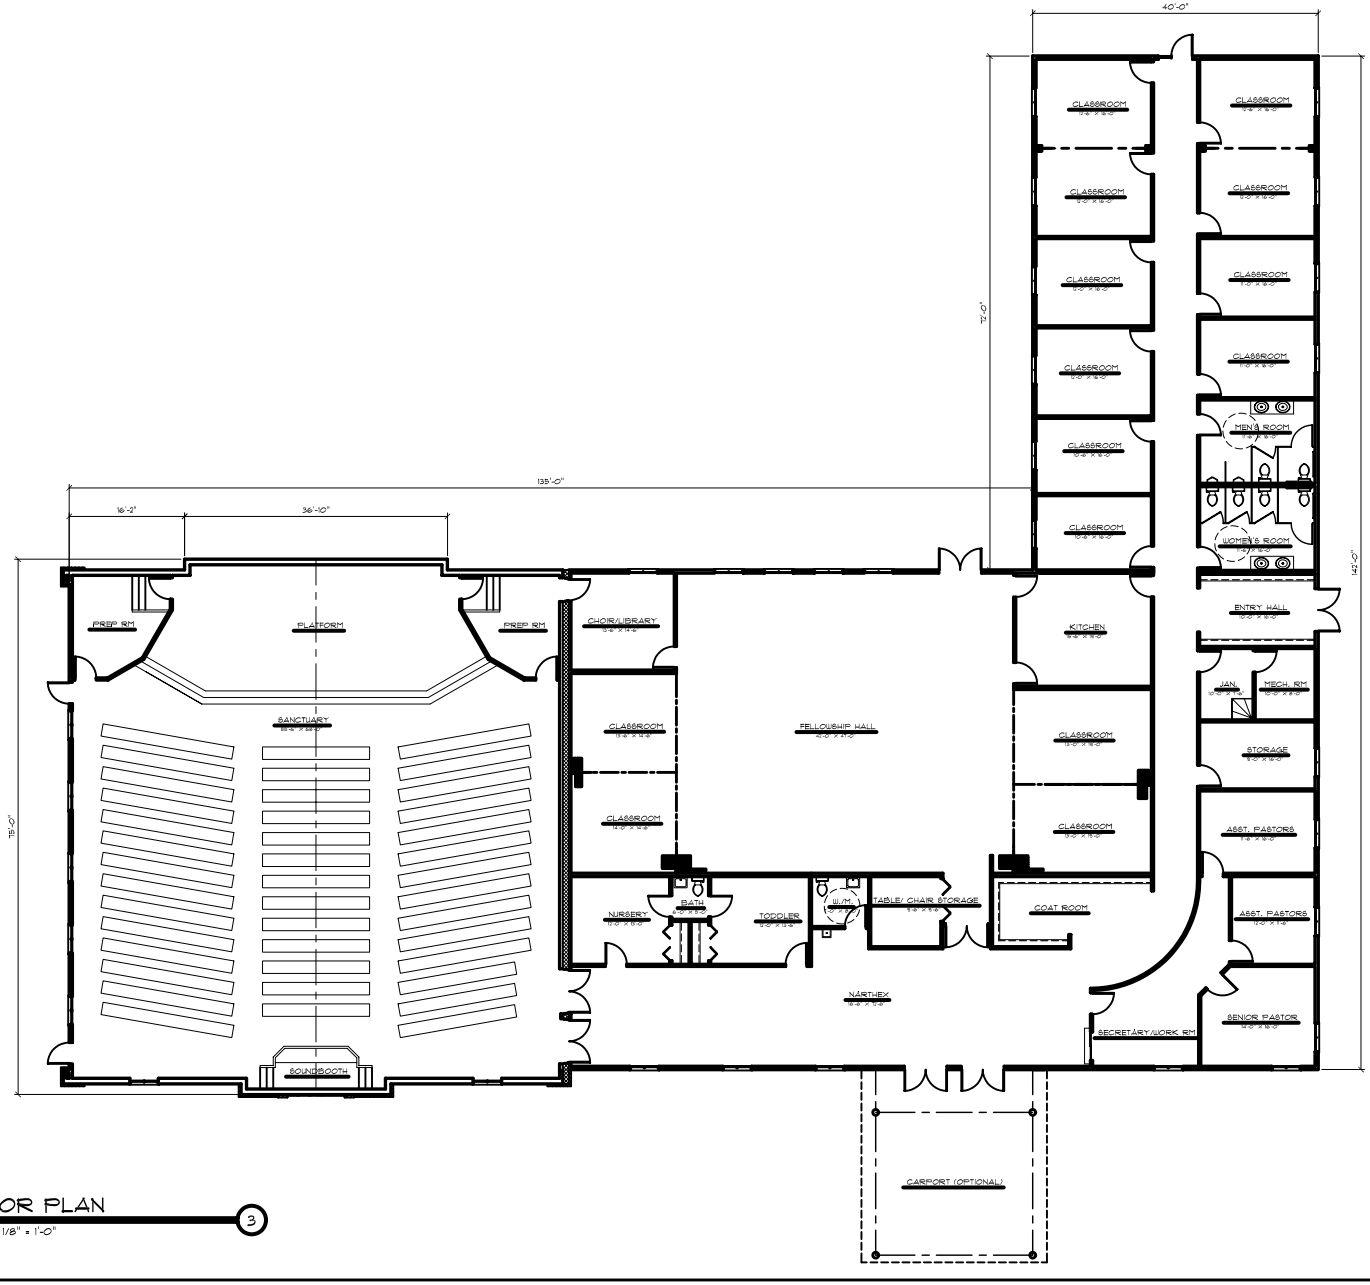

FLOOR PLAN

3

SCALE: 1/8" = 1'-0"

J. R. Frandsen, P.
P.O. Box 426 · 3310 State Route
Big Flats, New York 14814

NO.	DESCRIPTION
6	
5	
4	
3	
2	
1	

#1 Nov. 2001	210	mm wk. 14155	13119
#2 Dec. 2001	350	fax 315-243-2180	
#3 Jan. 2002		cell mm wk 315-243-2180	
#4 Mar. 2002		sp. 315-243-2180	

THESE PLANS HAVE BEEN REVIEWED WITH OUR PASSIVE INSPECTION OF SELECTED PHASES OF CONSTRUCTION AND ARE PROVIDED WITH THE HIGHEST PHASE OF DESIGN AND PRODUCTION

CLIENT: _____

IMPORTANT NOTICE
THESE DRAWINGS ARE PROVIDED BY THE RIVERSIDE ROBINSON GROUP AS AMENDED BY THE CLIENT AND ARE GOING SO UNDER COMPLETE FORMAL CONTRACT OR
COPYRIGHT © RIVERSIDE ROBINSON GROUP 2000
NOTICE: THE RECIPIENT AND NOT THE DESIGN CONTRACTOR IS THE PROPERTY OF RIVERSIDE ROBINSON GROUP AND MAY NOT BE USED FOR BUILDING PURPOSES
CONTRACT HAS BEEN EXECUTED BY THE PURCHASER
INSTALLATION COMPLETE THE DESIGN OF THE RIVERSIDE ROBINSON GROUP
PURCHASER FOR THE DESIGN ONLY AND NOT FOR
DISCUSSION OF THE RIVERSIDE ROBINSON GROUP

barder
Better Faster Smar
HOMES · COMMERCIAL · CHURC

DEVELOPMENT / BUILDER / CONSTRUCTION MANAGER:
ROTUNDA STRUCTURES
GENE ROTUNDA

CLIENT / PROJECT TITLE:
ITHACA ASSEMBLY OF GOD

PROJECT LOCATION:
520 W SENACA S
ITHACA, NY

DRAWING TITLE:
FLOOR PLANS

DATE:	7-1-99	SCALE:	AS SHO
DRAWN BY:	CAM	CHECKED:	

PROJECT NO:
1001.99
CONTRACT ID#:

DWG NO.:
A-3